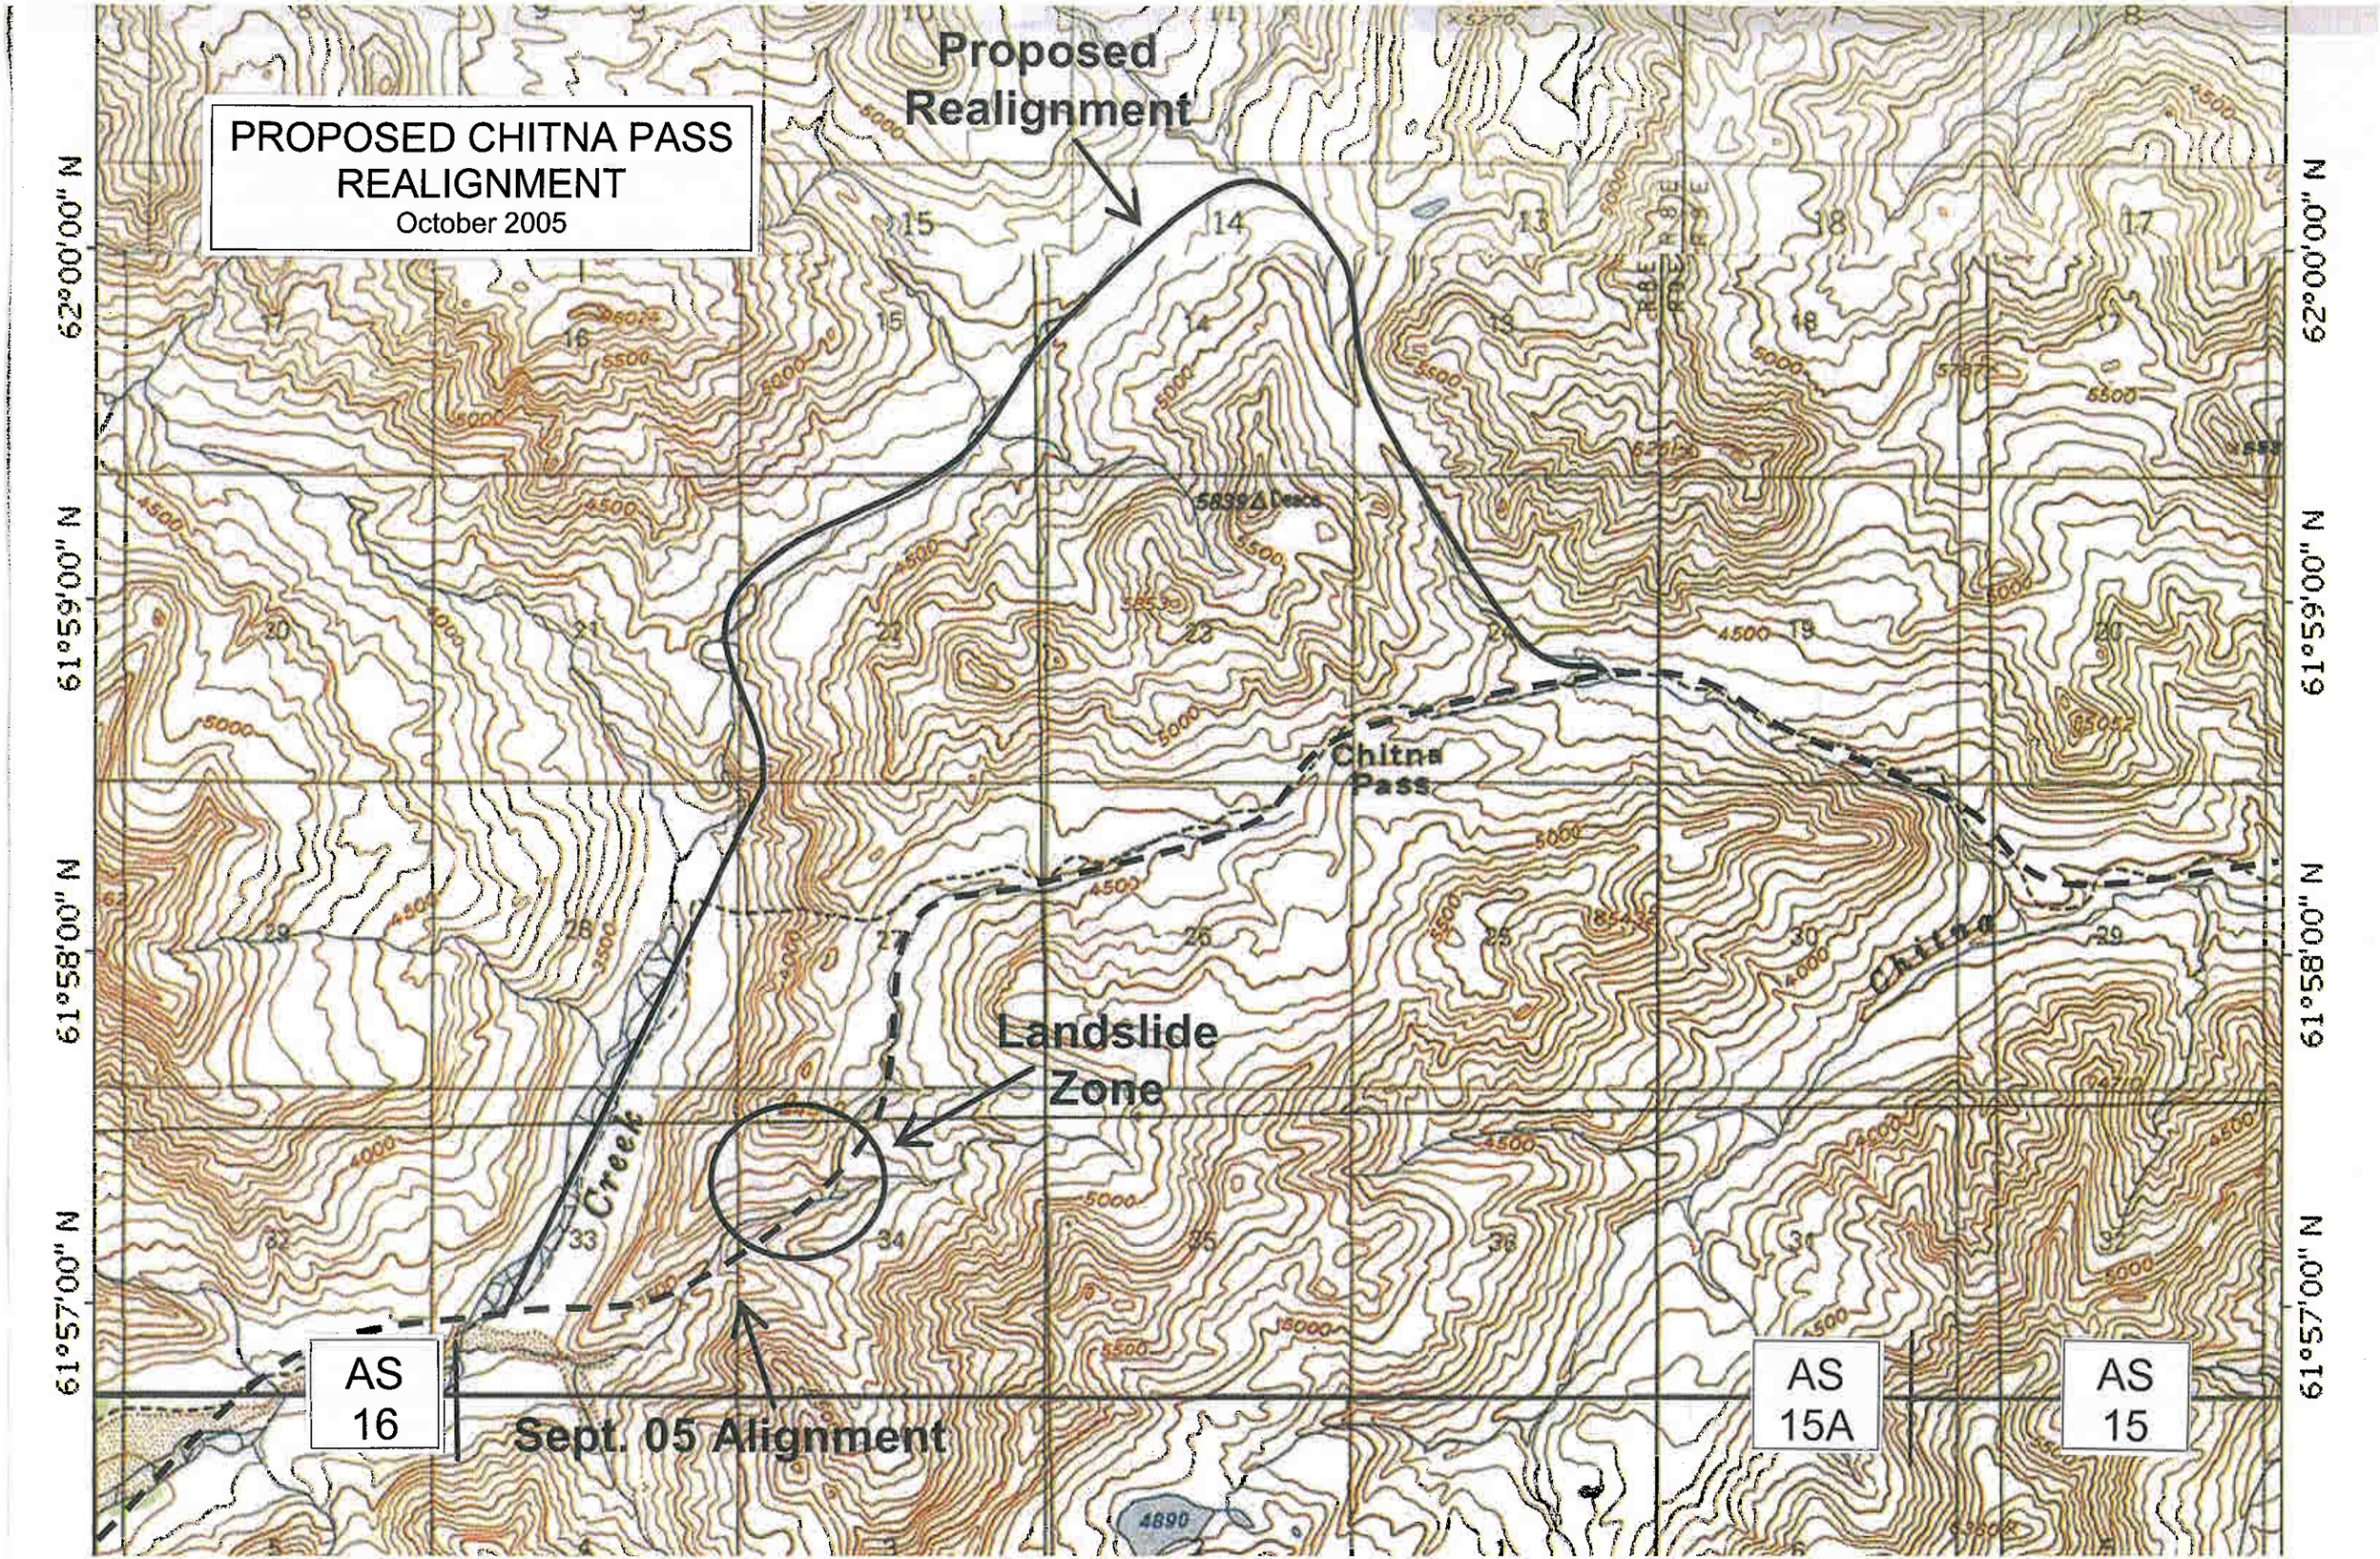
PROPOSED CHITNA PASS REALIGNMENT
October 2005
Proposed Realignment
Chitna Pass
Landslide Zone
Creek
Sept. 05 Alignment
AS 16
AS 15A
AS 15
62°00'00" N
61°59'00" N
61°58'00" N
61°57'00" N