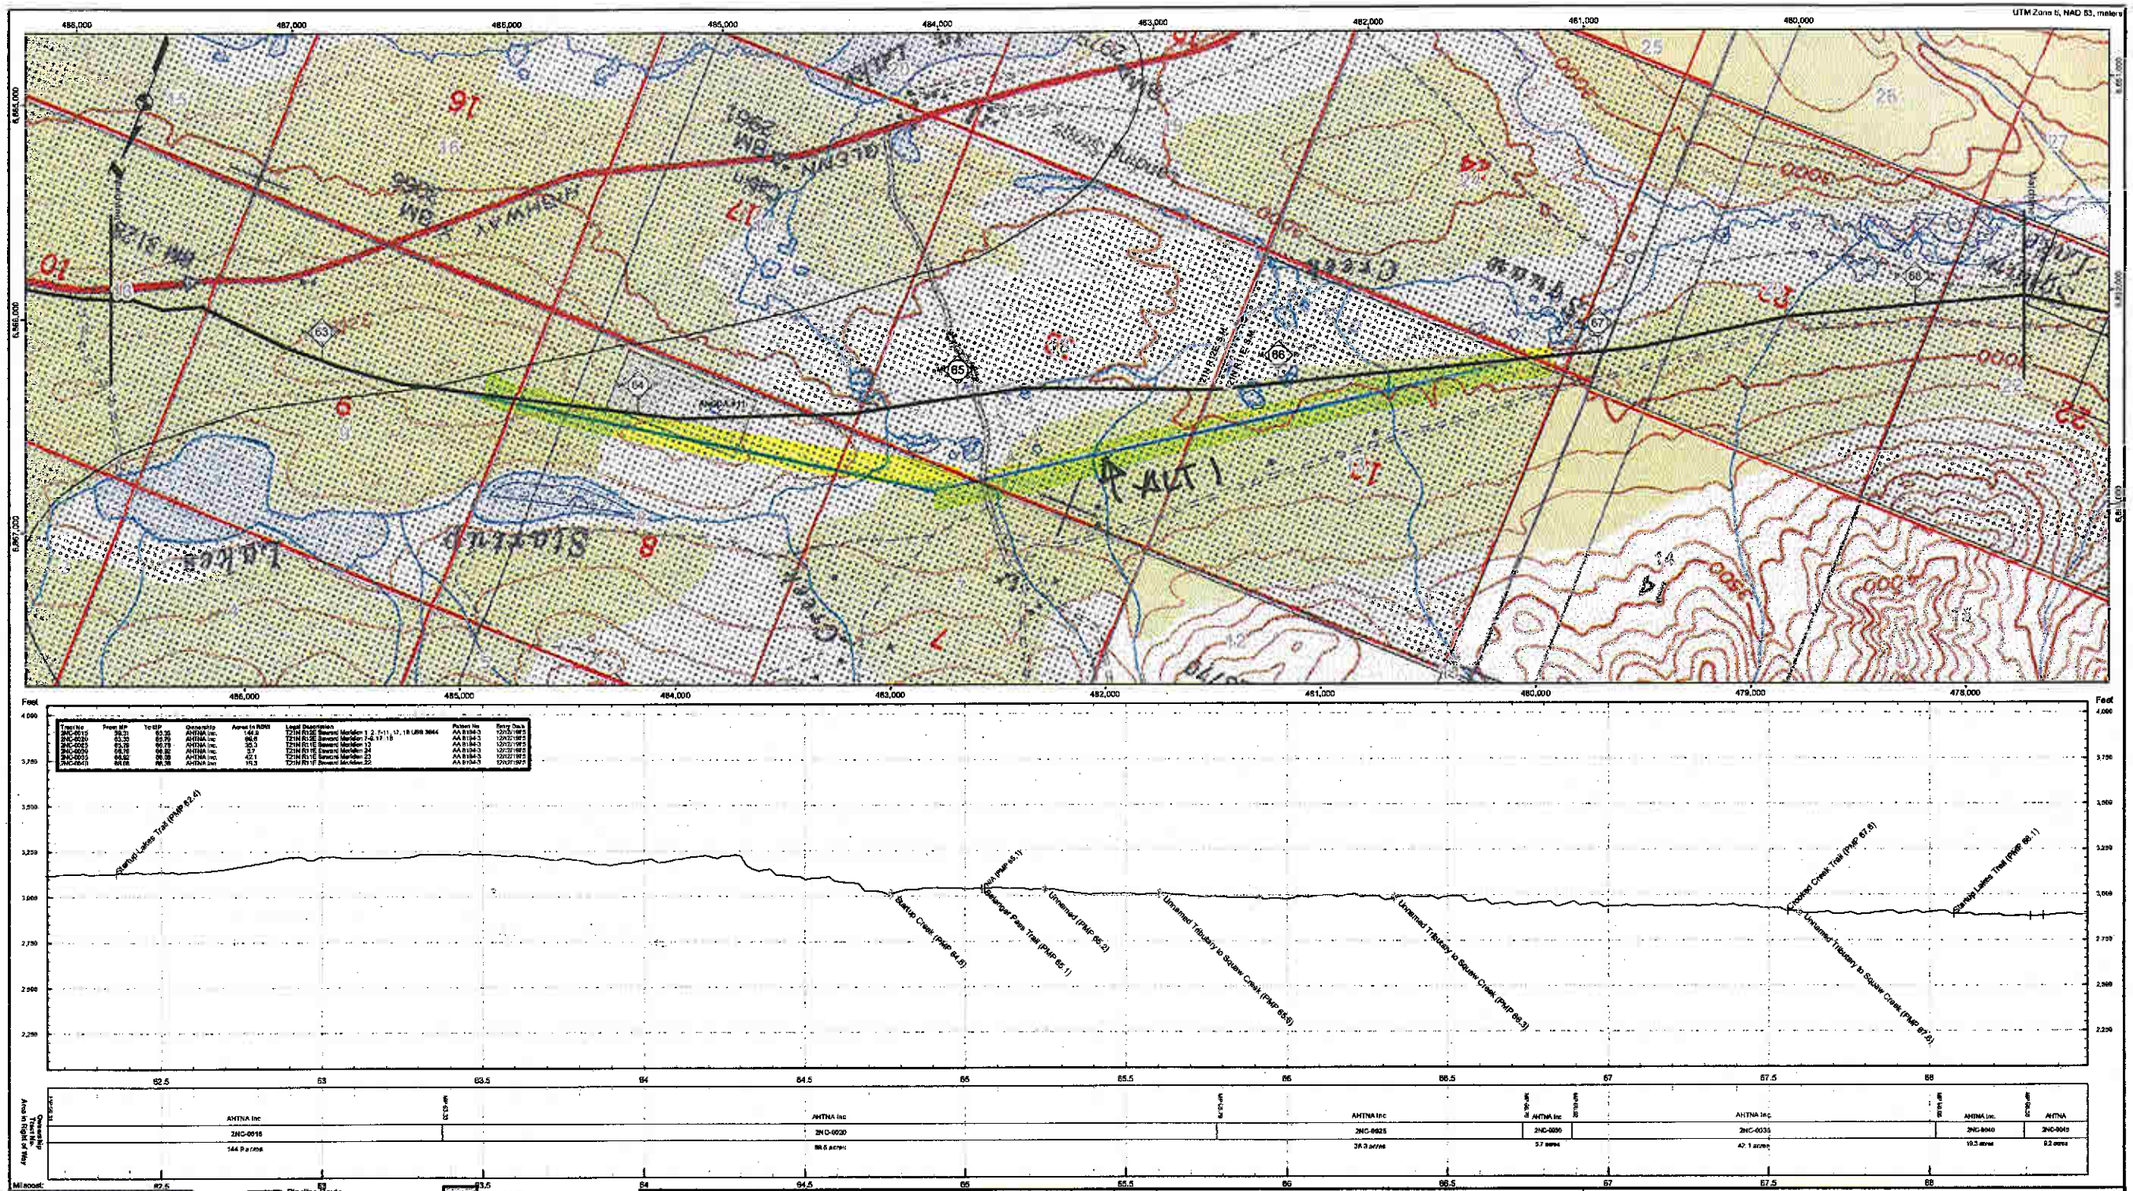

REV	DATE	REVISIONS	BY	CHECKED BY	PROJ. MANAGER	CUST. REPRESENTATIVE
1	11/1/05	Revised Alignment				
2	6/08/05	Revised Township/Range Annotation	BJB	VLR	VLR	ODO
1	4/28/05	Replaced USGS quads with Aerial Photography	BJB	VLR	VLR	ODO
0	3/31/05	Issued for Final Application	IWM	VLR	VLR	ODO

ALASKAN NATURAL GAS DEVELOPMENT AUTHORITY

Baker
Michael Baker Jr., Inc.
A Unit of Michael Baker Corporation
4601 Business Park Blvd., Suite 42
Anchorage, Alaska 99503
Phone: (907) 273-1600
Fax: (907) 273-1698

NATURAL GAS PIPELINE

LAND USE AND OWNERSHIP

M.P. 62.30 to M.P. 68.34

GLENNALLEN TO PALMER SPUR LINE

0 500 1,000 2,000 3,000 4,000 Feet

DRAWING NO 105043-011

REV A

suggested re-routes via Aerial Photo Interpretation

avoids Lakes
better soils