PETRO STAR INC.
PIPELINE AND DOCK PROJECT
VALDEZ, ALASKA

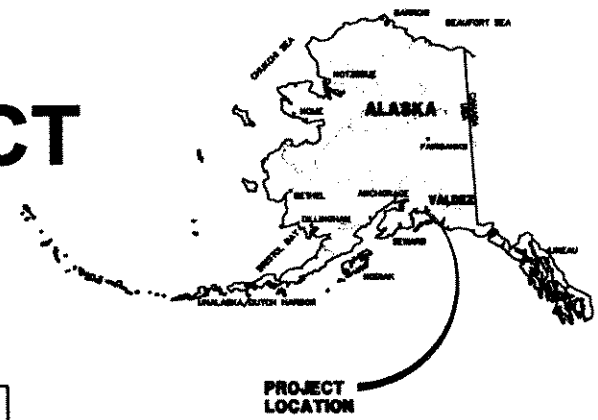

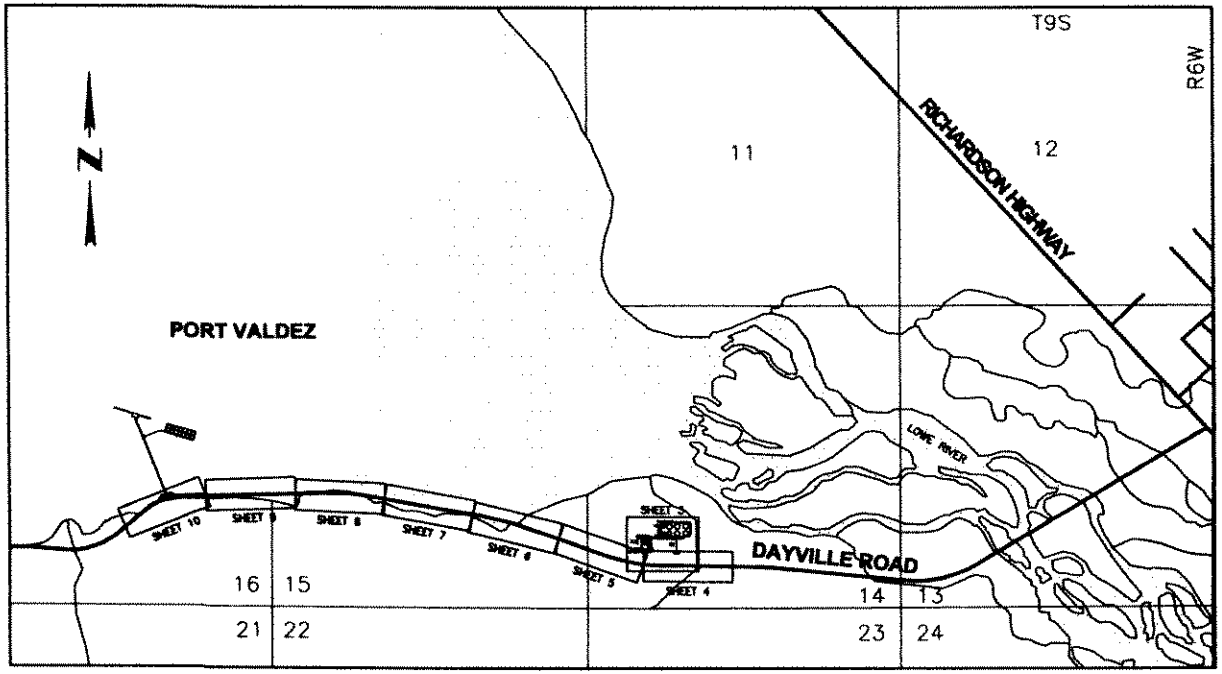

PLAN SHEET OVERVIEW

SHEET INDEX

NO	DESCRIPTION
1	INDEX SHEET
2	TYPICAL SECTIONS
3	REFINERY AREA PLAN
4	PIPELINE PLAN AND PROFILE
5	PIPELINE PLAN AND PROFILE
6	PIPELINE PLAN AND PROFILE
7	PIPELINE PLAN AND PROFILE
8	PIPELINE PLAN AND PROFILE
9	PIPELINE PLAN AND PROFILE
10	PIPELINE PLAN AND PROFILE
11	DOCK PLAN
12	GENERAL NOTES

PRELIMINARY
Rev. 6-16-04

PETRO STAR PIPELINE AND DOCK PROJECT

Designed: JC
Drawn: [illegible]
Checked: [illegible]
Project No: [illegible]

Peratrovich, Nottingham & Drage, Inc.
Engineering Consultants
1600 West 36th Avenue,
Anchorage, Alaska 99503
(907) 561-1011 FAX (907) 563-4220

Date: 3/12/04
Scale: AS SHOWN

INDEX SHEET

sheet 1 of 12