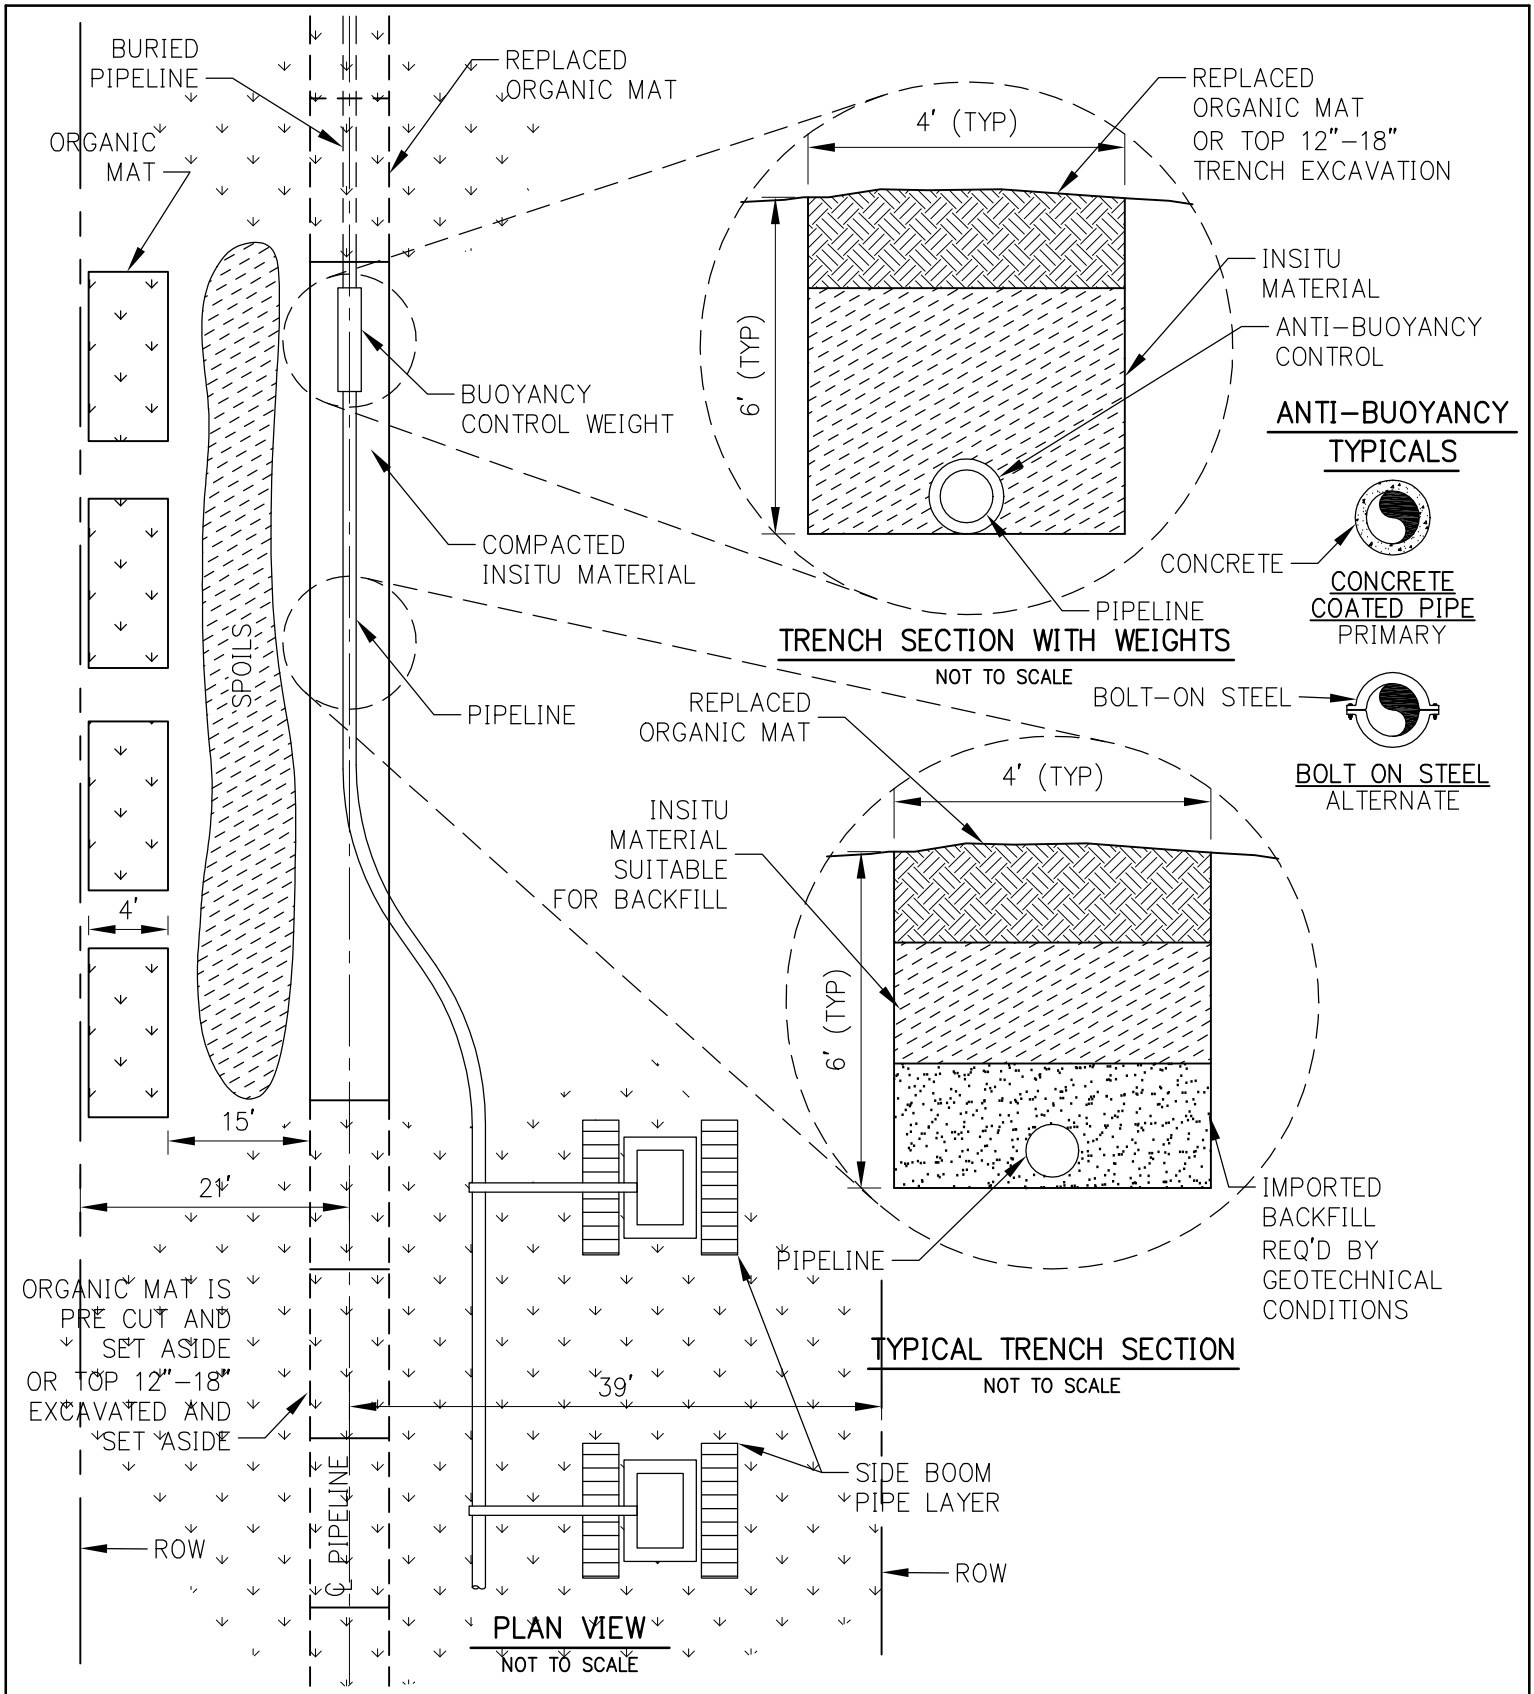

PURPOSE: NATURAL GAS TRANSMISSION

TYPICAL WETLAND TRENCH DETAILS

PROPOSED KENAI-KACHEMAK NATURAL GAS PIPELINE

LOCATION:

BOROUGH: KENAI

APPLICATION BY: KENAI-KACHEMAK PIPELINE, LLC

DWG #: 25183G007

FIGURE 8, REV 1

SHEET 1 OF 1 DATE: 04/11/02