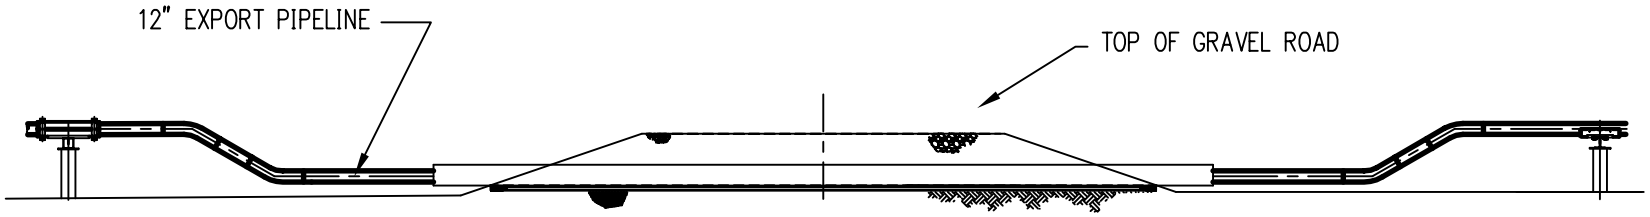

ELEVATION

REV	DATE	BY	CK	APP	DESCRIPTION

CONFIDENTIAL – RESTRICTED USE

THIS DOCUMENT IS THE PROPERTY OF EXXONMOBIL DEVELOPMENT COMPANY AND CONTAINS CONFIDENTIAL PROPRIETARY INFORMATION WHICH MUST NEITHER BE MADE AVAILABLE NOR DISCLOSED TO OR DISCUSSED WITH ANYONE OUTSIDE OF EXXONMOBIL, IT'S DIVISIONS AND WHOLLY OWNED AFFILIATES NOR USED FOR ANY PURPOSE EXCEPT AS AUTHORIZED BY EXXONMOBIL DEVELOPMENT COMPANY UNDER DULY-EXECUTED AGREEMENTS PERMITTING SUCH DISCLOSURE OR USE AND THE DOCUMENT SHOULD BE SAFEGUARDED TO PREVENT SUCH UNAUTHORIZED AVAILABILITY, DISCLOSURE OR DISCUSSION.

ExxonMobil Development

NANAColt Engineering, LLC

TITLE OF DRAWING:

PT. THOMSON GAS CYCLING PROJECT
EXHIBIT "C"
TYPICAL ROAD CROSSING ELEVATION

DATE:	SCALE:	DRAWING NO:	SHEET:	REV:
DEC-2002	NTS	USPT-NCY-E-YD-001-00.700	1 OF 1	0A