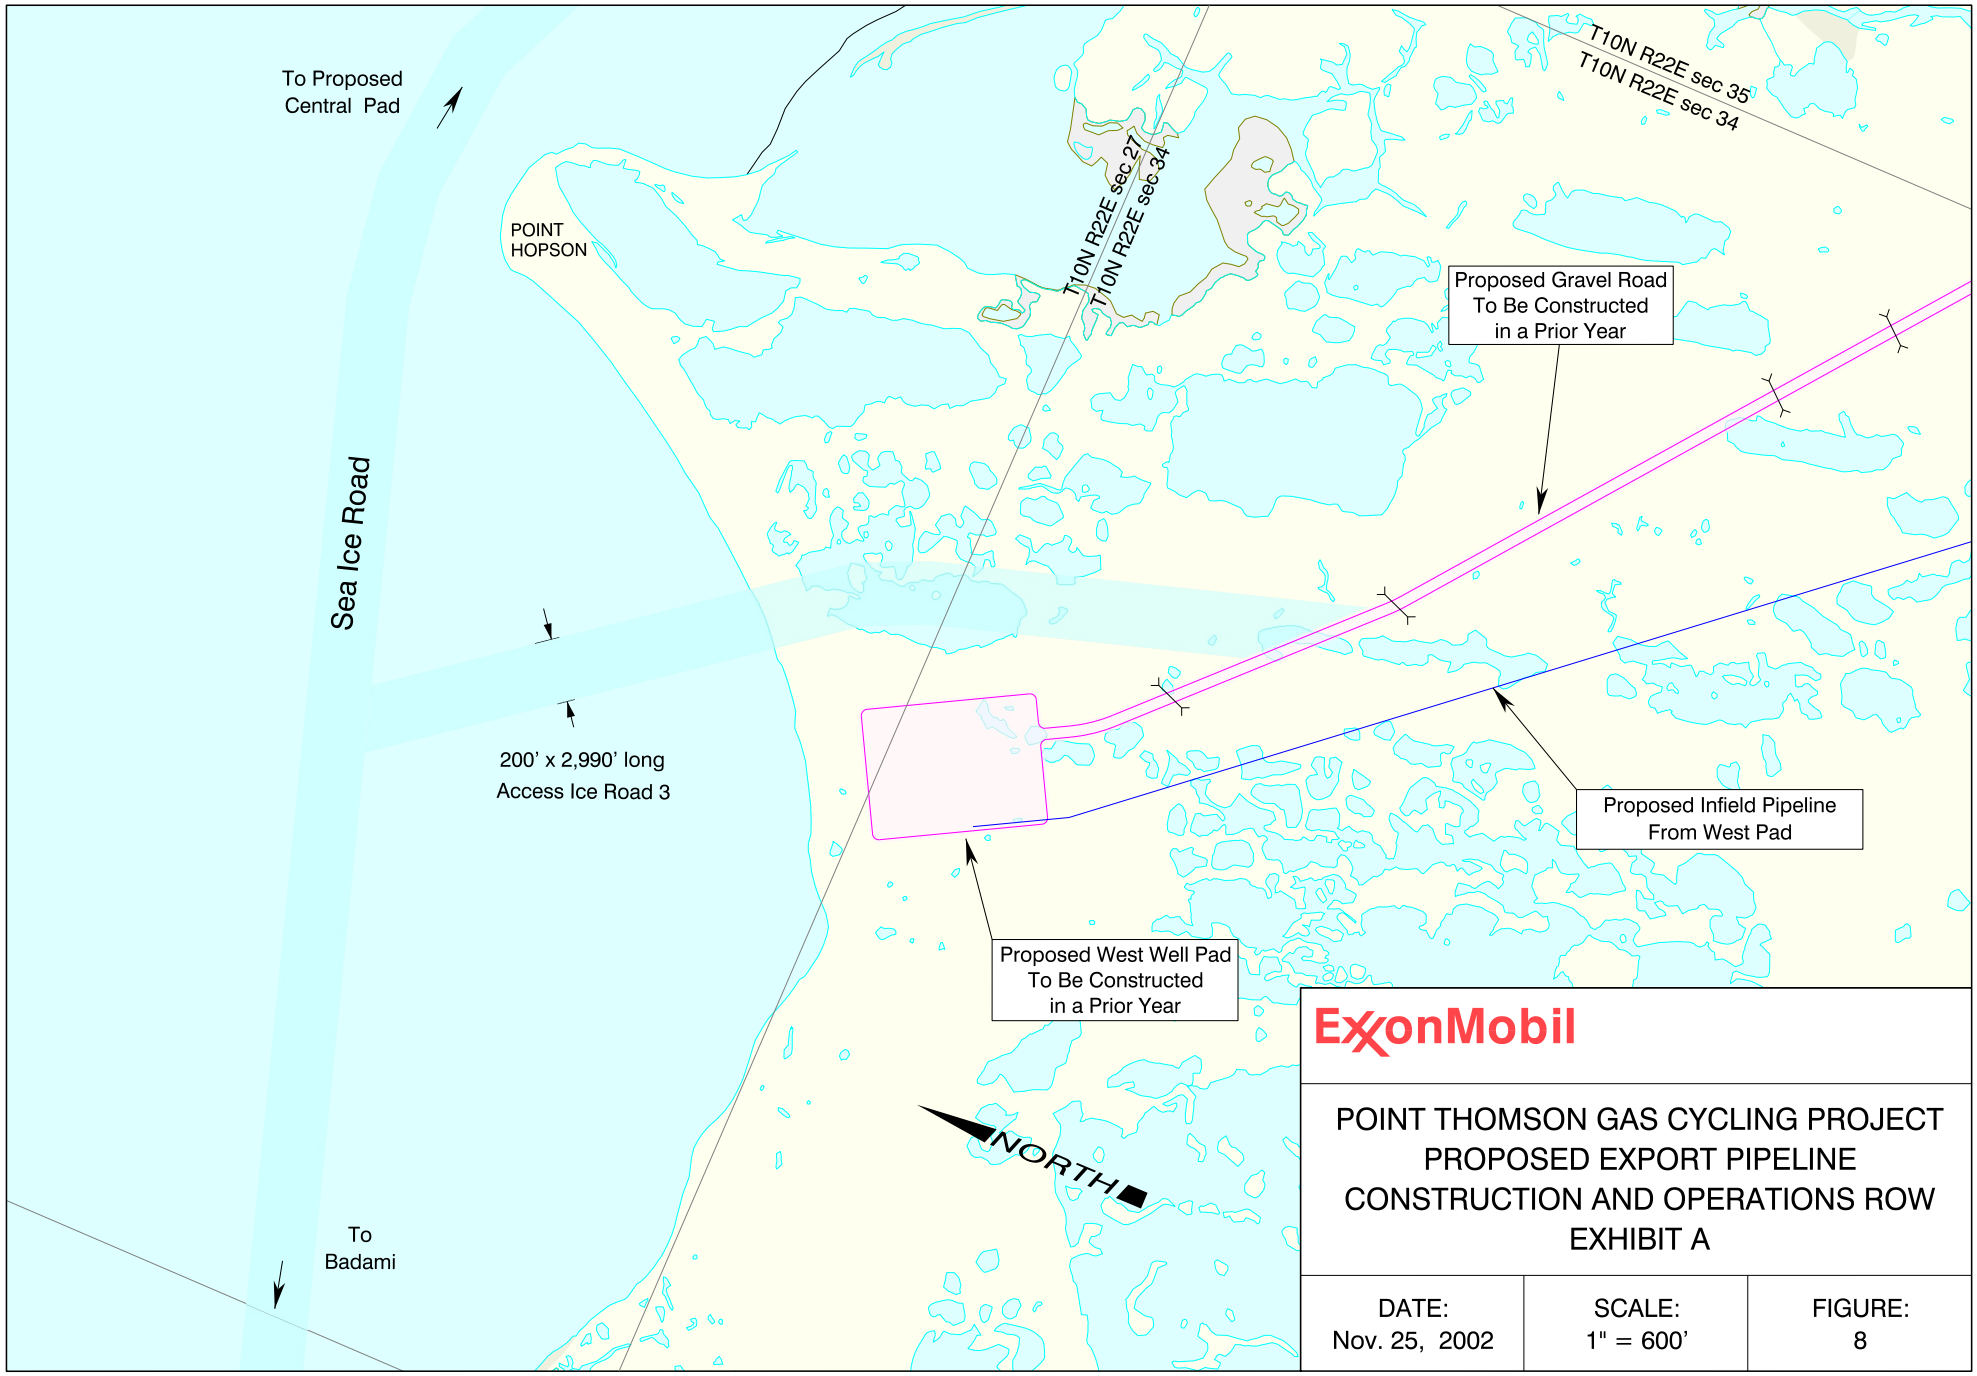
To Proposed
Central Pad
POINT
HOPSON
T10N R22E sec 27
T10N R22E sec 34
T10N R22E sec 35
T10N R22E sec 34
Proposed Gravel Road
To Be Constructed
in a Prior Year
Sea Ice Road
200' x 2,990' long
Access Ice Road 3
Proposed Infield Pipeline
From West Pad
Proposed West Well Pad
To Be Constructed
in a Prior Year
NORTH
To
Badami
ExxonMobil
POINT THOMSON GAS CYCLING PROJECT
PROPOSED EXPORT PIPELINE
CONSTRUCTION AND OPERATIONS ROW
EXHIBIT A
DATE:
Nov. 25, 2002
SCALE:
1" = 600'
FIGURE:
8