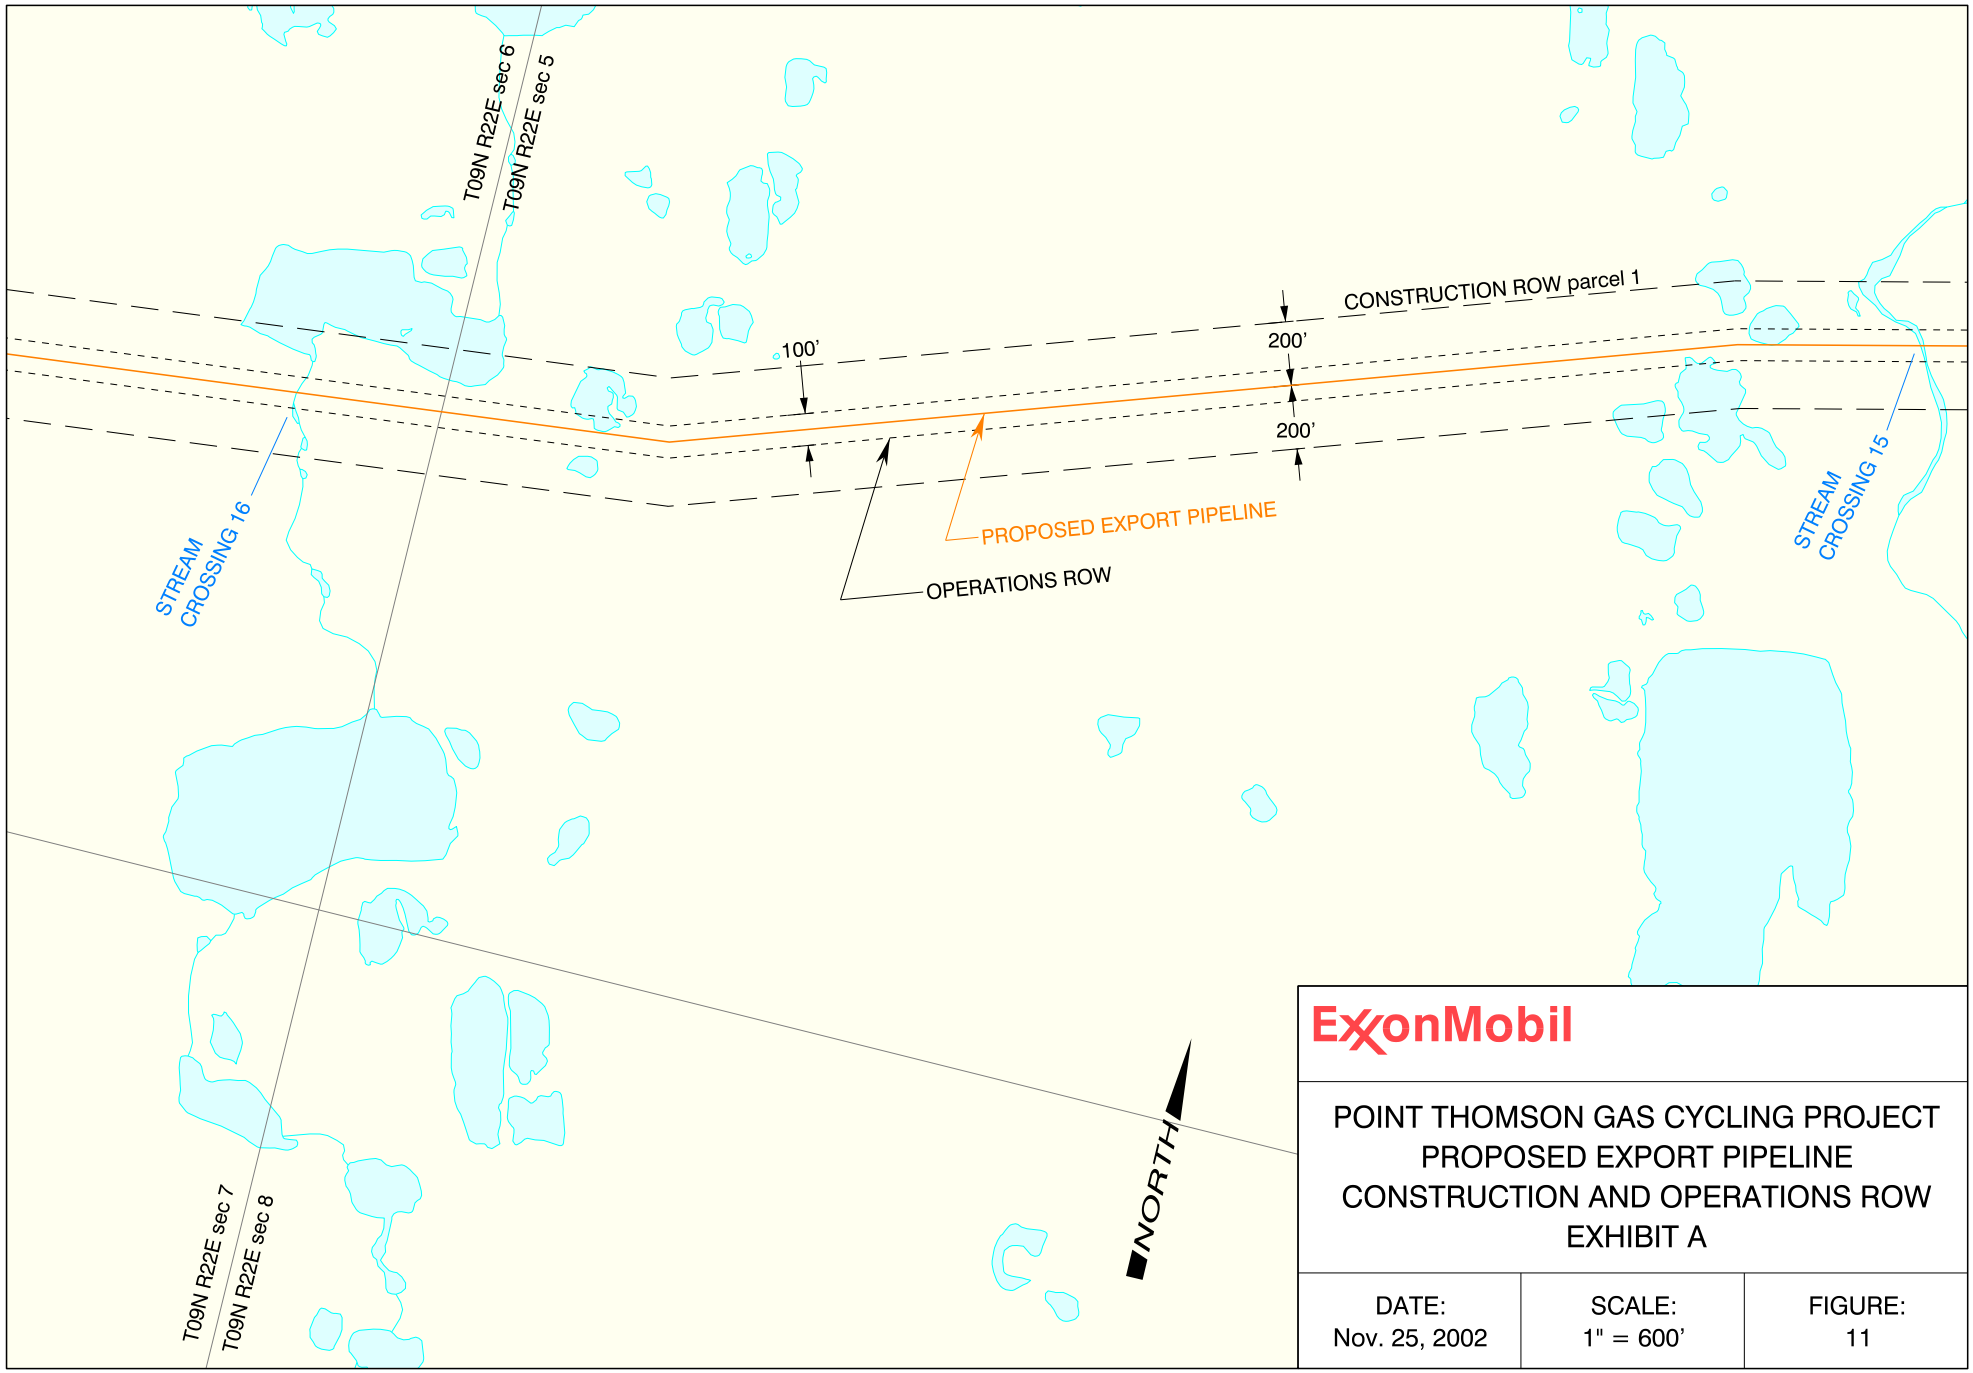

ExxonMobil

POINT THOMSON GAS CYCLING PROJECT
PROPOSED EXPORT PIPELINE
CONSTRUCTION AND OPERATIONS ROW
EXHIBIT A

DATE:	SCALE:	FIGURE:
Nov. 25, 2002	1" = 600'	11

lp14702l.dgn