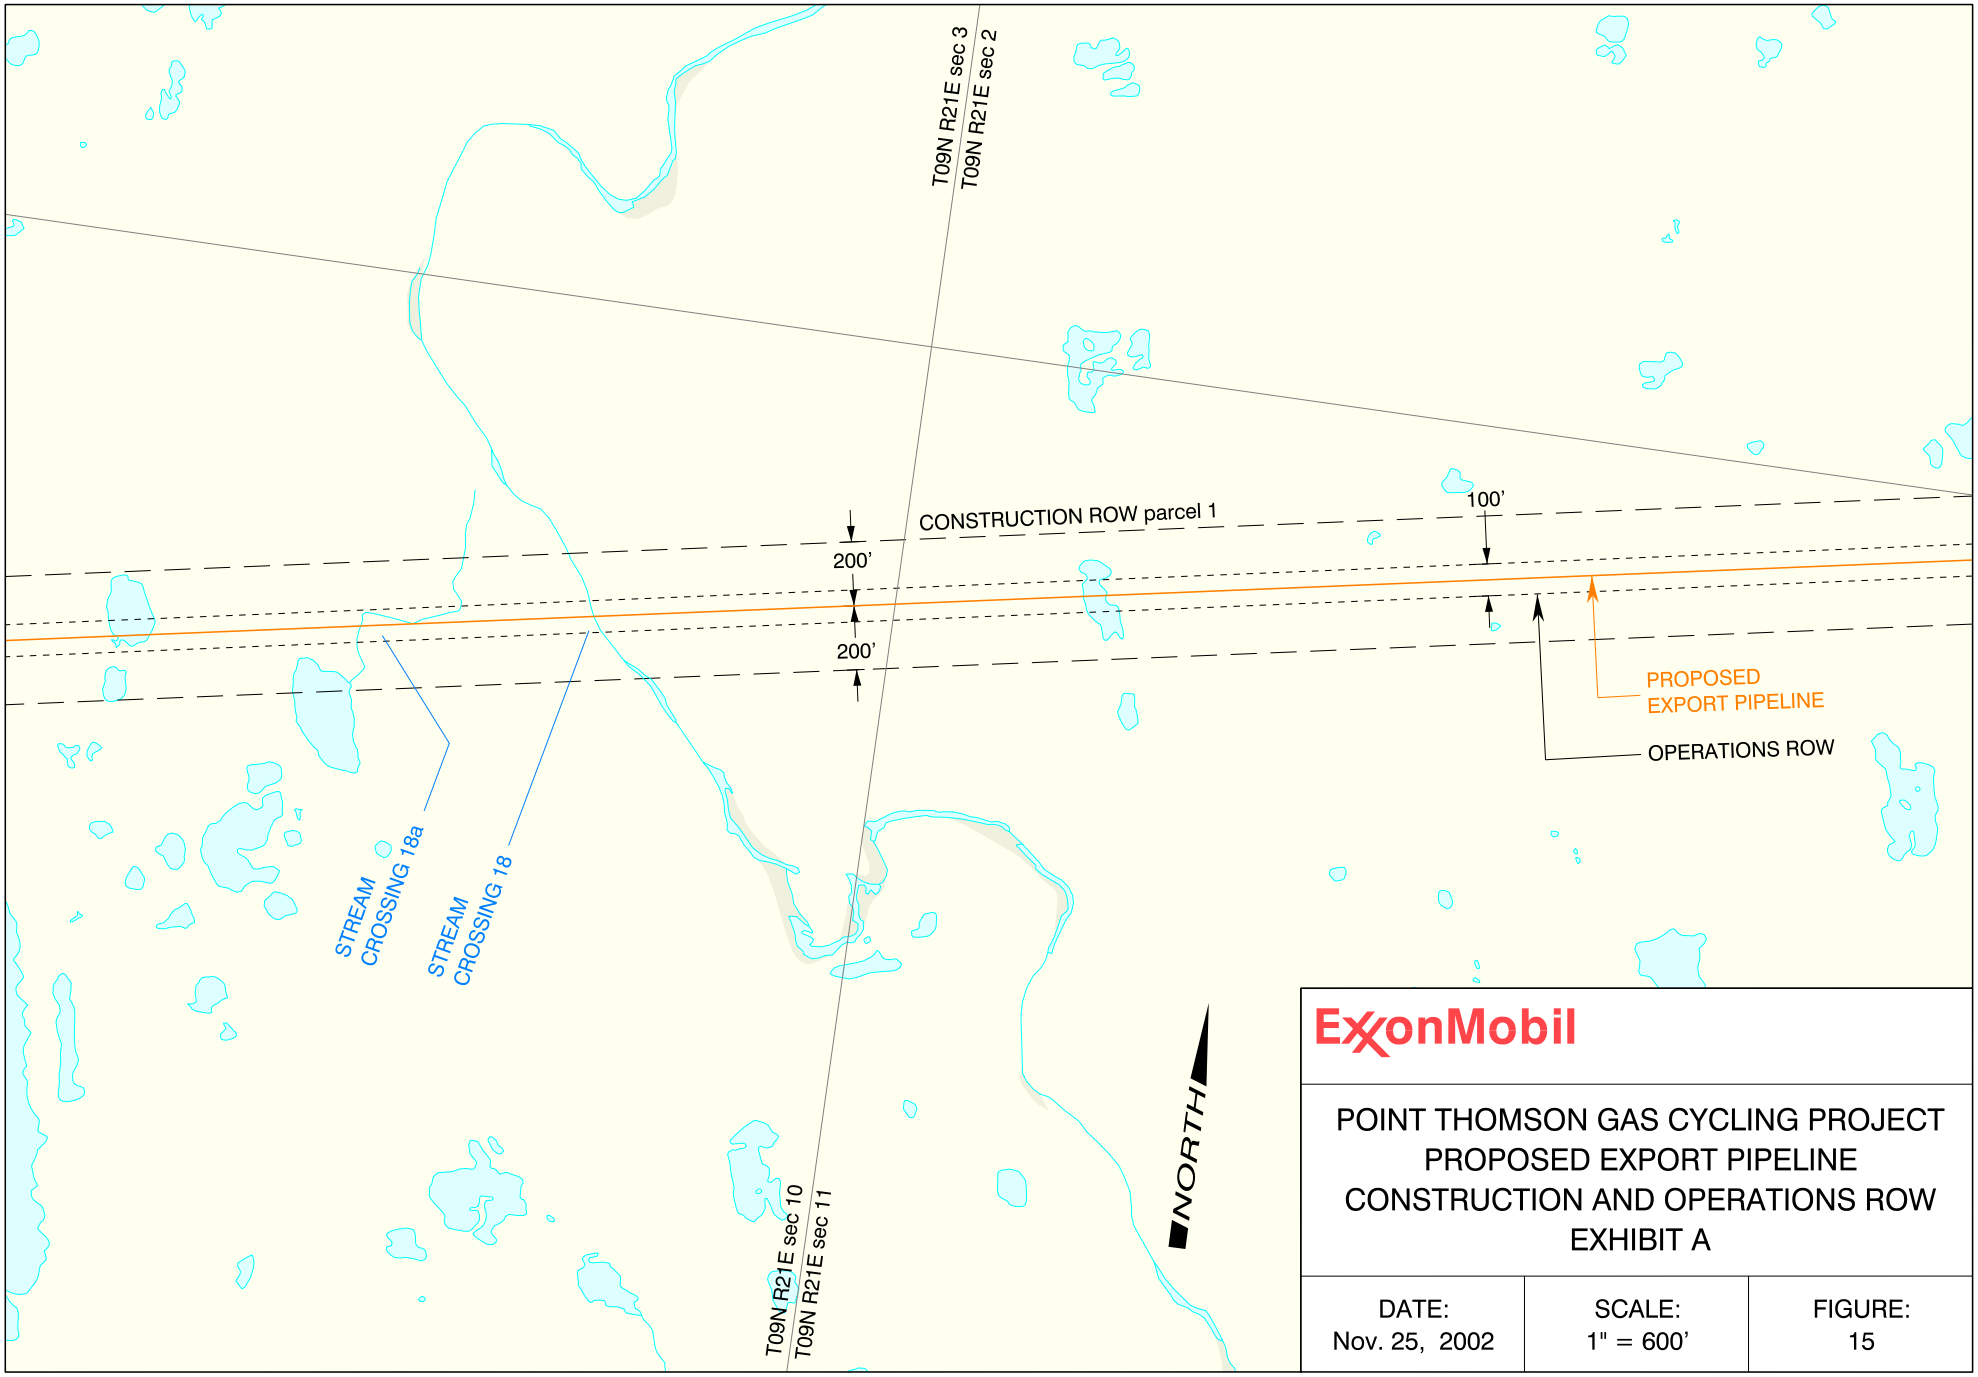


ExxonMobil

POINT THOMSON GAS CYCLING PROJECT
PROPOSED EXPORT PIPELINE
CONSTRUCTION AND OPERATIONS ROW
EXHIBIT A

| DATE: | SCALE: | FIGURE: |
|---|---|---|
| Nov. 25, 2002 | 1" = 600' | 15 |

lp14702l.dgn