UTM Zone 6, NAD 83, meters

505,000 504,000 503,000 502,000 501,000 500,000 499,000 498,000 497,000 496,000 495,000

6,872,000 6,873,000 6,874,000 6,875,000

Mainline

ANGDA #9A

ADOT 42-3-018.5

ADOT 42-3-022.5

ANGDA #10

T2N R9W, C.M.

T2N R10W, C.M.

T3N R9W, C.M.

T3N R10W, C.M.

50 51 52 53 54 55 56

1 2 3 4 5 6 7 8 9 10 11 12

25 29 30 31 32 33 34 35 36

Feet

Tract No	From MP	To MP	Ownership	Acres in ROW	Legal Description	Patent No	Entry Date
300-0390	49.55	49.8	State of Alaska DNR	6	T2N R9W Copper River Meridian 5 Government lot 2	50-85-0204	12/16/1968
300-0395	49.8	50.31	State of Alaska DNR	13.2	T2N R9W Copper River Meridian 5 N2NW	50-85-0204	12/16/1968
300-0410	50.31	50.34	State of Alaska DNR	0.4	T2N R9W Copper River Meridian 6 N2NE	50-85-0204	12/16/1968
300-0405	50.34	50.55	State of Alaska DNR	19.8	T2N R9W Copper River Meridian 6 N2	50-85-0204	12/16/1968
300-0425	50.55	50.7	State of Alaska DNR	5.3	T2N R9W Copper River Meridian 6 N2NE	50-85-0204	12/16/1968
300-0405	50.7	50.84	State of Alaska DNR	19.8	T2N R9W Copper River Meridian 6 N2	50-85-0204	12/16/1968
300-0440	50.84	50.96	State of Alaska DNR	4.6	T2N R9W Copper River Meridian 6 W2N2NW	50-85-0204	12/16/1968
300-0405	50.96	51.13	State of Alaska DNR	19.8	T2N R9W Copper River Meridian 6 N2	50-85-0204	12/16/1968
300-0450	51.13	51.33	State of Alaska DNR	5.9	T2N R9W Copper River Meridian 6 S2NE	50-85-0204	12/16/1968
300-0455	51.33	52.36	State of Alaska DNR	33.4	T2N R10W Copper River Meridian 1	50-92-0372	1/21/1972
300-0460	52.36	52.61	State of Alaska DNR	9.1	T2N R10W Copper River Meridian 2 N2	50-89-0654	1/21/1972
300-0465	52.61	52.81	State of Alaska DNR	7.1	T2N R10W Copper River Meridian 2 Government Lot 2; NWNE	50-89-0654	1/21/1972
200-0240	52.81	53.06	Gilcrease, Simon, Farmer, Abascus Finance Ltd	9.1	T2N R10W Copper River Meridian 2 USS 5634	50-83-0262	11/14/1967
300-0470	53.06	53.38	State of Alaska DNR	11.8	T2N R10W Copper River Meridian 2 Government Lot 2	50-89-0654	1/21/1972
300-0475	53.38	55.54	State of Alaska DNR	78.1	T2N R10W Copper River Meridian 3,4,5	50-89-0654	1/21/1972
300-0490	55.54	55.87	State of Alaska DNR	8.5	T2N R10W Copper River Meridian 5 government Lot 1; NESE	50-89-0654	1/21/1972
300-0475	55.87	55.87	State of Alaska DNR	78.1	T2N R10W Copper River Meridian 3,4,5	50-89-0654	1/21/1972
300-0495	55.87	56.16	State of Alaska DNR	9.8	T2N R10W Copper River Meridian 5 Government Lot 4; SWSE	50-89-0654	1/21/1972

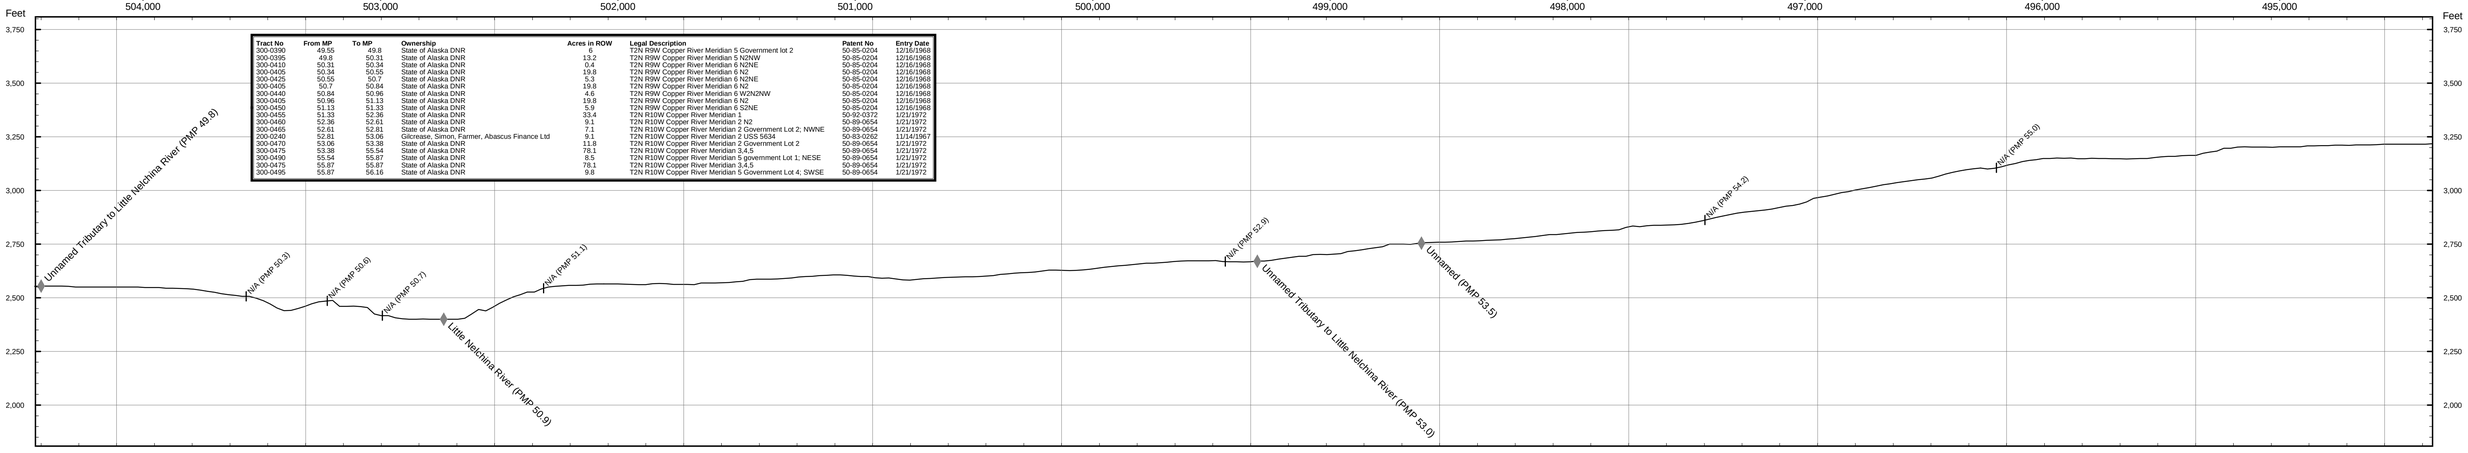

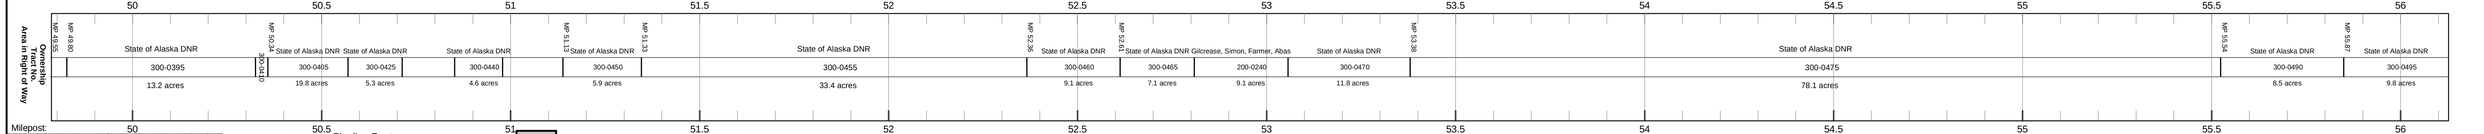

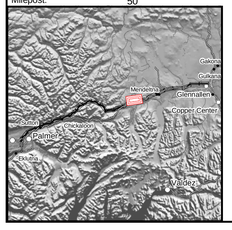

- Pipeline Route
- Road
- Secondary Road
- Trail
- Landing Strip
- Existing Pipeline
- Railroad
- crossings_block_valves Events
- mileposts Events
- Material Site
- Concern Wetland
- Wetland
- Private (200)
- Native Corporation (2NC)
- State (300)
- State: MHT (3MH)
- State: UA (3UA)
- Borough (400)

REV	DATE	REVISIONS	BY	CHECKED BY	PROJ. MANAGER	CUST. APPROVAL
2	6/08/05	Revised Township/Range Annotation	BJB	VLR	VLR	ODO
1	4/28/05	Replaced USGS quads with Aerial Photography	BJB	VLR	VLR	ODO
0	3/31/05	Issued for Final Application	IWM	VLR	VLR	ODO

ALASKAN NATURAL GAS DEVELOPMENT AUTHORITY

Baker
Michael Baker Jr., Inc.
A Unit of Michael Baker Corporation
4601 Business Park Blvd., Suite 42
Anchorage, Alaska 99503
Phone: (907) 273-1600
Fax: (907) 273-1699

NATURAL GAS PIPELINE

LAND USE AND OWNERSHIP

M.P. 49.77 to M.P. 56.15

GLENNALLEN TO PALMER SPUR LINE

0 500 1,000 2,000 3,000 4,000 Feet

DRAWING NO.: 105043-009

REV.: A