UTM Zone 6, NAD 83, meters

Tract No	From MP	To MP	Ownership	Acres in ROW	Legal Description	Patent No	Entry Date
2NC-0015	59.31	63.33	AHTNA Inc.	144.9	T21N R12E Seward Meridian 1, 2, 7-11, 17, 18 USS 3944	AA 8104-3	12/12/1975
2NC-0020	63.33	65.79	AHTNA Inc.	89.6	T21N R12E Seward Meridian 7-9, 17, 18	AA 8104-3	12/12/1975
2NC-0025	65.79	66.76	AHTNA Inc.	35.3	T21N R11E Seward Meridian 13	AA 8104-3	12/12/1975
2NC-0030	66.76	66.92	AHTNA Inc.	5.7	T21N R11E Seward Meridian 24	AA 8104-3	12/12/1975
2NC-0035	66.92	68.08	AHTNA Inc.	42.1	T21N R11E Seward Meridian 23	AA 8104-3	12/12/1975
2NC-0040	68.08	68.36	AHTNA Inc.	19.3	T21N R11E Seward Meridian 22	AA 8104-3	12/12/1975

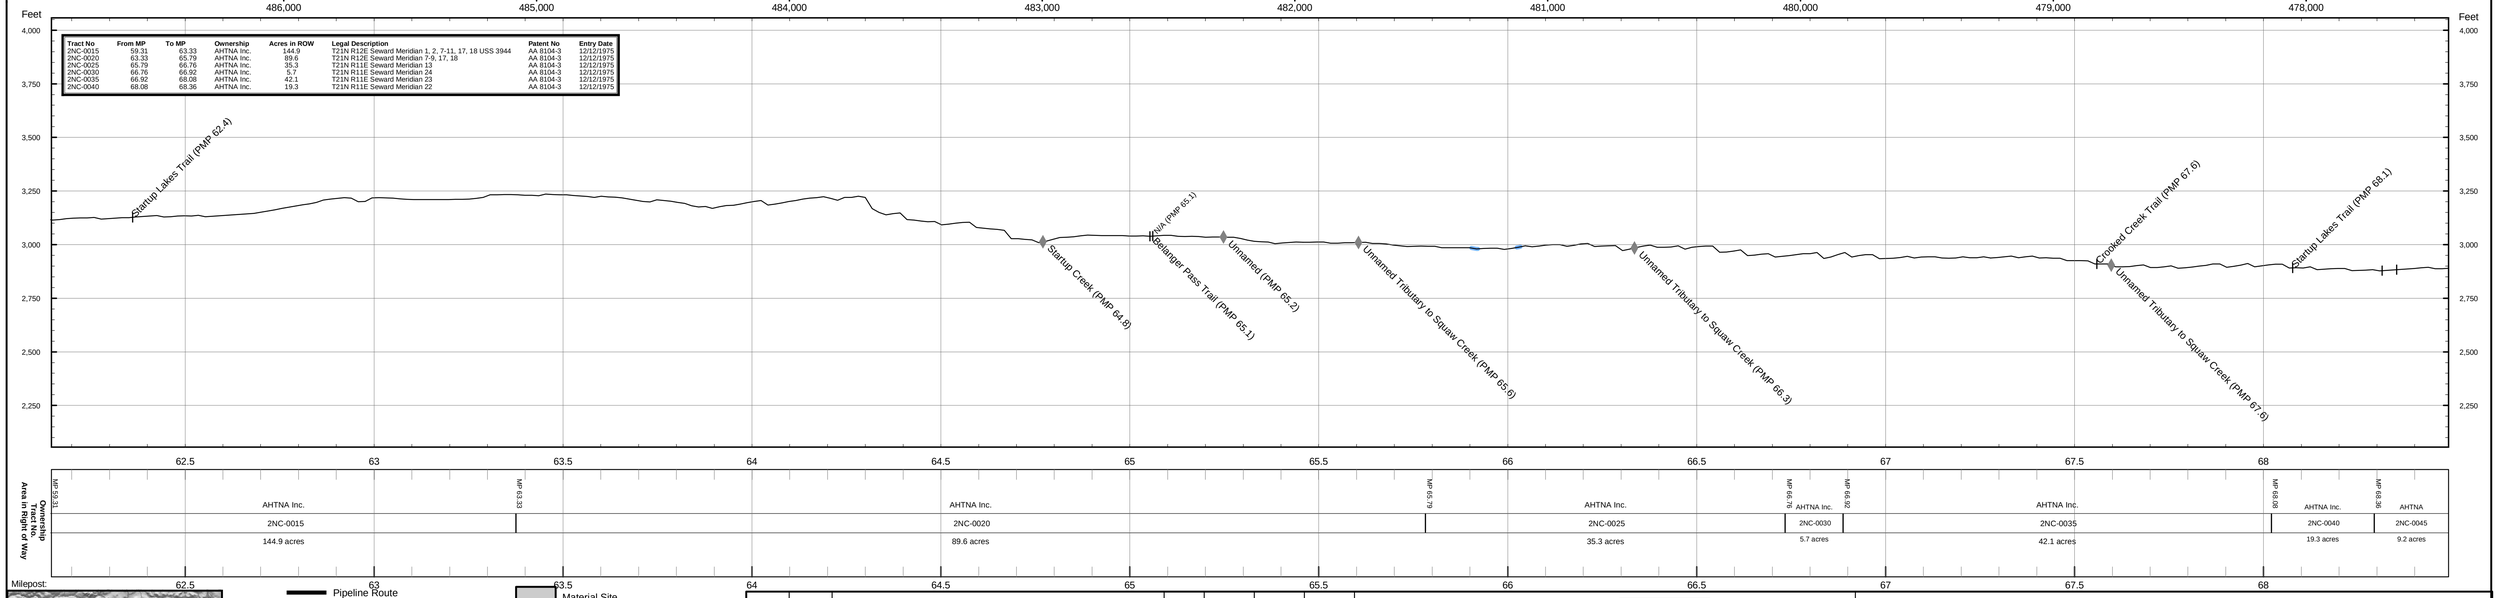

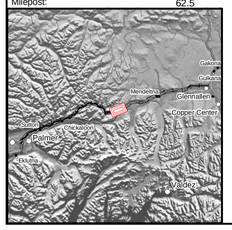

- Pipeline Route
- Road
- Secondary Road
- Trail
- Landing Strip
- Existing Pipeline
- Railroad
- crossings_block_valves Events
- mileposts Events
- Material Site
- Concern Wetland
- Wetland
- Private (200)
- Native Corporation (2NC)
- State (300)
- State: MHT (3MH)
- State: UA (3UA)
- Borough (400)

REV	DATE	REVISIONS	BY	CHECKED BY	PROJ. MANAGER	CUST. APPROVAL
2	6/08/05	Revised Township/Range Annotation	BJB	VLR	VLR	ODO
1	4/28/05	Replaced USGS quads with Aerial Photography	BJB	VLR	VLR	ODO
0	3/31/05	Issued for Final Application	IWM	VLR	VLR	ODO

ALASKAN NATURAL GAS DEVELOPMENT AUTHORITY

Baker
Michael Baker Jr., Inc.
A Unit of Michael Baker Corporation
4601 Business Park Blvd., Suite 42
Anchorage, Alaska 99503
Phone: (907) 273-1600
Fax: (907) 273-1699

NATURAL GAS PIPELINE

LAND USE AND OWNERSHIP

M.P. 62.30 to M.P. 68.34

GLENNALLEN TO PALMER SPUR LINE

0 500 1,000 2,000 3,000 4,000 Feet

DRAWING NO.: 105043-011

REV.: A