Tract No	From MP	To MP	Ownership	Acres in ROW	Legal Description	Patent No	Entry Date
2NC-0040	68.08	68.36	AHTNA Inc.	19.3	T21N R11E Seward Meridian 22	AA 8104-3	12/12/1975
2NC-0045	68.36	68.61	AHTNA	9.2	T21N R12E Seward Meridian 22 SWSE	AA 8104-3	12/12/1975
2NC-0055	68.61	68.86	AHTNA Inc.	9.2	T21N R12E Seward Meridian 22 SESW	AA 8104-3	12/12/1975
2NC-0040	68.86	69.12	AHTNA Inc.	19.3	T21N R11E Seward Meridian 22	AA 8104-3	12/12/1975
2NC-0060	69.12	69.37	AHTNA Inc.	9.1	T21N R11E Seward Meridian 21 SESE	AA 8104-3	12/12/1975
2NC-0070	69.37	69.62	AHTNA	9.1	T21N R12E Seward Meridian 21 SWSE	AA 8104-3	12/12/1975
2NC-0075	69.62	69.87	AHTNA Inc.	9.1	T21N R12E Seward Meridian 21 SESW	AA 8104-3	12/12/1975
2NC-0085	69.87	70.12	AHTNA Inc.	9.1	T21N R12E Seward Meridian 21 SWSW	AA 8104-3	12/12/1975
2NC-0095	70.12	70.12	AHTNA Inc.	0.1	T21N R11E Seward Meridian 20 SESE	AA 8104-3	12/12/1975
2NC-0100	70.12	70.37	AHTNA Inc.	9	T21N R11E Seward Meridian 20 SESE	AA 8104-3	12/12/1975
2NC-0110	70.37	70.47	AHTNA Inc.	3.9	T21N R11E Seward Meridian 20 E2SWSE	AA 8104-3	12/12/1975
2NC-0120	70.47	70.62	AHTNA Inc.	5.2	T21N R11E Seward Meridian 20 W2SWSE	AA 8104-3	12/12/1975
2NC-0125	70.62	70.72	AHTNA Inc.	3.9	T21N R11E Seward Meridian 20 W2SWSE	AA 8104-3	12/12/1975
2NC-0130	70.72	71.13	AHTNA Inc.	14.7	T21N R11E Seward Meridian 20	AA 8104-3	12/12/1975
2NC-0150	71.13	71.64	AHTNA Inc.	18.5	T21N R11E Seward Meridian 19	AA 8104-3	12/12/1975
2NC-0155	71.64	71.89	AHTNA Inc.	9	T21N R11E Seward Meridian 19 SESW	AA 8104-3	12/12/1975
2NC-0160	71.89	72.13	AHTNA Inc.	8.3	T21N R11E Seward Meridian 19 SWSW	AA 8104-3	12/12/1975
300-0600	72.13	72.14	State of Alaska DNR	0.2	T21N R10E Seward Meridian 24	TA001980617	1/21/1972
300-0620	72.14	72.35	State of Alaska DNR	7.1	T21N R10E Seward Meridian 24 S2S2	TA001980617, TA001993506	1/21/1972
300-0615	72.35	72.35	State of Alaska	0.3	T21N R10E Seward Meridian 25-27	TA001993506, TA0019830330	1/21/1975
300-0630	72.35	73.22	State of Alaska DNR	31.9	T21N R10E Seward Meridian 25-27	TA001993506	1/21/1972; 1/21/1975
300-0655	73.22	74.29	State of Alaska DNR	39.2	T21N R10E Seward Meridian 25-27	TA001993506	1/21/1972; 1/21/1975
300-0665	74.29	74.32	State of Alaska DNR	19.8	T21N R10E Seward Meridian 25-27	TA001993506	1/21/1972; 1/21/1975
300-0670	74.32	74.46	State of Alaska DNR	4.6	T21N R10E Seward Meridian 27 SESE	TA001993506, TA0019830330	1/21/1972; 1/21/1975

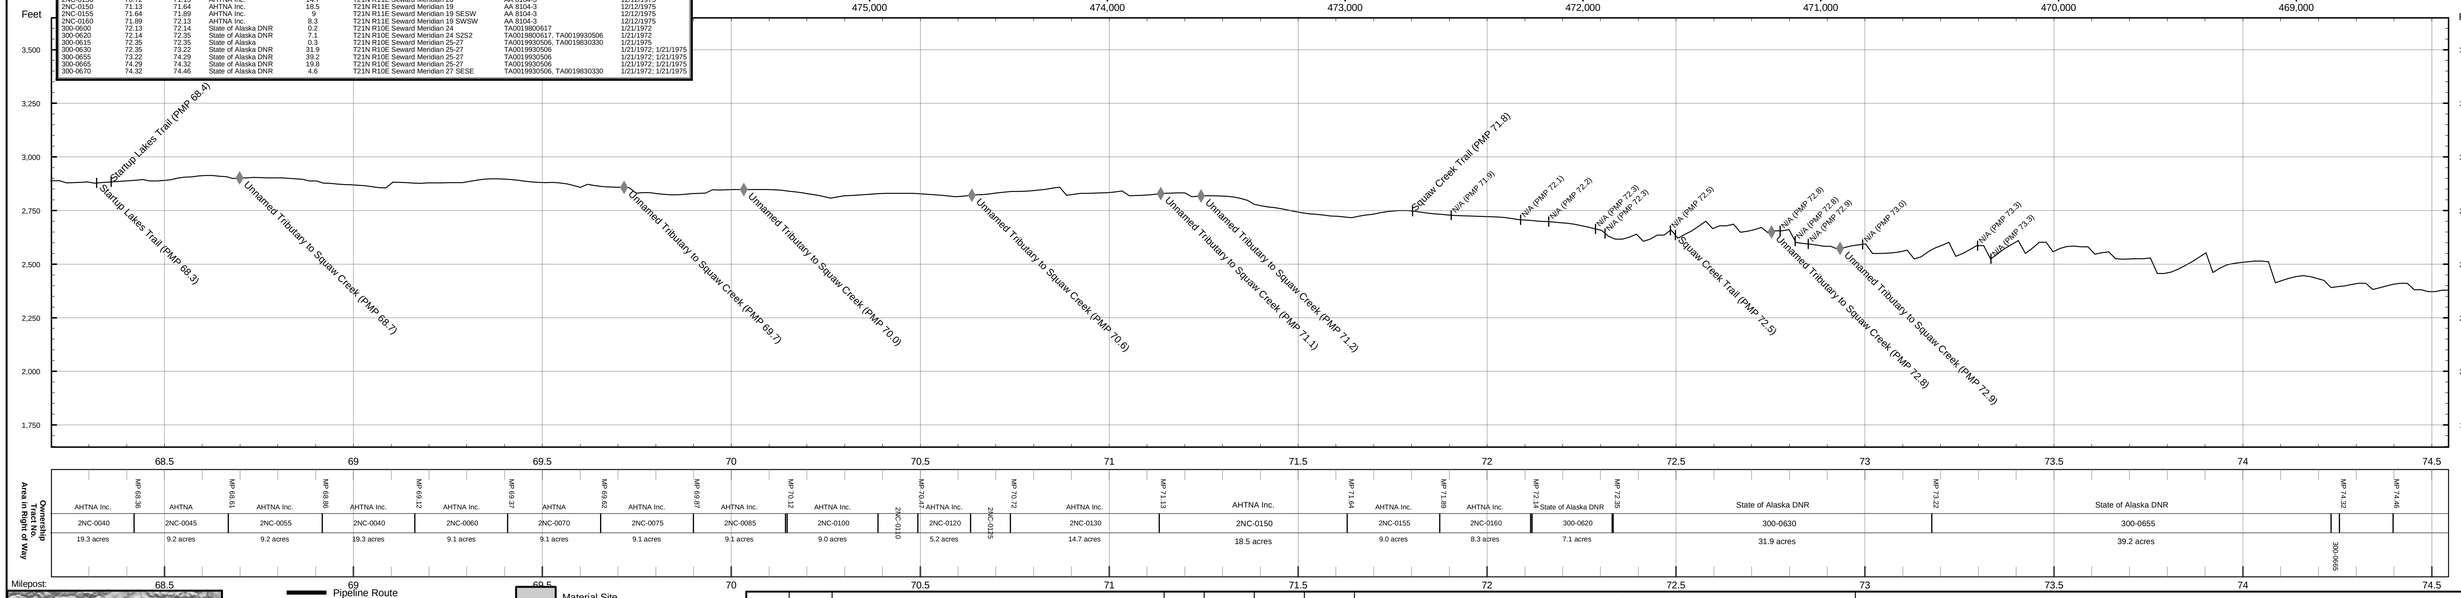

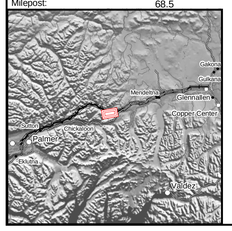

- Pipeline Route
- Road
- Secondary Road
- Trail
- Landing Strip
- Existing Pipeline
- Railroad
- crossings_block_valves Events
- mileposts Events
- Material Site
- Concern Wetland
- Wetland
- Private (200)
- Native Corporation (2NC)
- State (300)
- State: MHT (3MH)
- State: UA (3UA)
- Borough (400)

REV	DATE	REVISIONS	BY	CHECKED BY	PROJ. MANAGER	CUST. APPROVAL
2	6/08/05	Revised Township/Range Annotation	BJB	VLR	VLR	ODO
1	4/28/05	Replaced USGS quads with Aerial Photography	BJB	VLR	VLR	ODO
0	3/31/05	Issued for Final Application	IWM	VLR	VLR	ODO

ALASKAN NATURAL GAS DEVELOPMENT AUTHORITY

Baker
Michael Baker Jr., Inc.
A Unit of Michael Baker Corporation
4601 Business Park Blvd., Suite 42
Anchorage, Alaska 99503
Phone: (907) 273-1600
Fax: (907) 273-1699

NATURAL GAS PIPELINE

LAND USE AND OWNERSHIP

M.P. 68.34 to M.P. 74.41

GLENNALLEN TO PALMER SPUR LINE

0 500 1,000 2,000 3,000 4,000 Feet

DRAWING NO.: 105043-012

REV.: A